

INTERIORS FINISH SCHEDULE						
DESIGNATION	DESCRIPTION	MANUFACTURER	STYLE	COLOR	FINISH	NOTE
CT-1	FLOOR TILE, 12"x24"	TO BE SELECTED	TO BE SELECTED	TO BE SELECTED	TO BE SELECTED	THROUGHBODY PORCELAIN TILE
CT-2	WALL TILE, 12"x24"	TO BE SELECTED	TO BE SELECTED	TO BE SELECTED	TO BE SELECTED	THROUGHBODY PORCELAIN TILE
CT-3	ACCENT WALL TILE, 4"x16"	TO BE SELECTED	TO BE SELECTED	TO BE SELECTED	TO BE SELECTED	THROUGHBODY PORCELAIN TILE
TB-1	TILE BASE, 6"x24"	TO BE SELECTED	T	TO BE SELECTED	TO BE SELECTED	THROUGHBODY PORCELAIN TILE
WL-1	WOOD LAMINATE	TO BE SELECTED	TO BE SELECTED	TO BE SELECTED	TO BE SELECTED	UPPER AND LOWER CABINETS
STS-1	STONE SURFACING	TO BE SELECTED	TO BE SELECTED	TO BE SELECTED	TO BE SELECTED	QUARTZITE COUNTER TOPS
WB-1	5.5" WOOD BASE	TO BE SELECTED	TO BE SELECTED	TO BE SELECTED	TO BE SELECTED	3/4" THICK
LVT-1	LUXURY VINYL TILE, 7"x48"	PROVIDENT FLOORING	URBAN - PR7880LP	SALT	TO BE SELECTED	2.0 MM
CPT-1	CARPET TILE FLOORING	TO BE SELECTED	TO BE SELECTED	TO BE SELECTED	TO BE SELECTED	NOT USED
CPT-2	WALK-OFF CARPET	TO BE SELECTED	TO BE SELECTED	TO BE SELECTED	TO BE SELECTED	NOT USED
GYP-1	GYPSUM CEILING - PT-3	TO BE SELECTED	TO BE SELECTED	TO BE SELECTED	TO BE SELECTED	
GYP-2	GYPSUM CEILING - PT 4	TO BE SELECTED	TO BE SELECTED	TO BE SELECTED	TO BE SELECTED	
PT-1	PAINT	SHERWIN WILLIAMS	TO BE SELECTED	TO BE SELECTED	TO BE SELECTED	
PT-2	PAINT	SHERWIN WILLIAMS	TO BE SELECTED	TO BE SELECTED	TO BE SELECTED	
PT-3	CEILING PAINT	SHERWIN WILLIAMS	TO BE SELECTED	TO BE SELECTED	TO BE SELECTED	
PT-4	CEILING PAINT	SHERWIN WILLIAMS	TO BE SELECTED	TO BE SELECTED	TO BE SELECTED	
PT-5	ACCENT PAINT	SHERWIN WILLIAMS	TO BE SELECTED	TO BE SELECTED	TO BE SELECTED	
PT-6	ACCENT PAINT	S	TO BE SELECTED	TO BE SELECTED	TO BE SELECTED	
SC	SEALED CONCRETE	TO BE SELECTED	TO BE SELECTED	TO BE SELECTED	TO BE SELECTED	2CM THICKNESS

ROOM FINISH PLAN  
GENERAL NOTES

1.

REFER TO INTERIOR FINISH LEGEND THIS SHEET FOR FINISH MANUFACTURER AND COLOR INFORMATION.

2.

WHERE PT IS LISTED AS THE WALL FINISH, INSTALL FULL HEIGHT, UNO.

3.

WINDOW TREATMENT WT1 AT ALL EXTERIOR WINDOWS UNO.

ROOM FINISH PLAN LEGEND

ROOM FINISH TAG

APC

P

RB

RT

CEILING FINISH

WALL FINISH

WALL BASE FINISH

FLOOR FINISH

MILLWORK FINISH TAG

SSM

PL/PL

COUNTERTOP

LOWER CABINET/UPPER CABINET

XXX

FINISH TAG

0

KEYNOTE

ROOM FINISH PLAN LEGEND

1

NO WINDOW TREATMENTS

2

NOT USED

3

NOT USED

KIPPEN SCHECHT,  
R.A., LEED AP

KIPPEN SCHECHT, R.A., LEED AP

214.557.4064

Kipp.Schecht@gmail.com

1214 Huntington Dr.

Richardson, TX 75080

BOLIVAR BEACH RESIDENCE

3841 BISCAYNE BEACH ROAD

PORT BOLIVAR, TEXAS 77650

NEW RESIDENCE


SINGLE FAMILY HOME



02

02 FINISH FLOOR PLAN - LEVEL 02


1/4" = 1'-0"

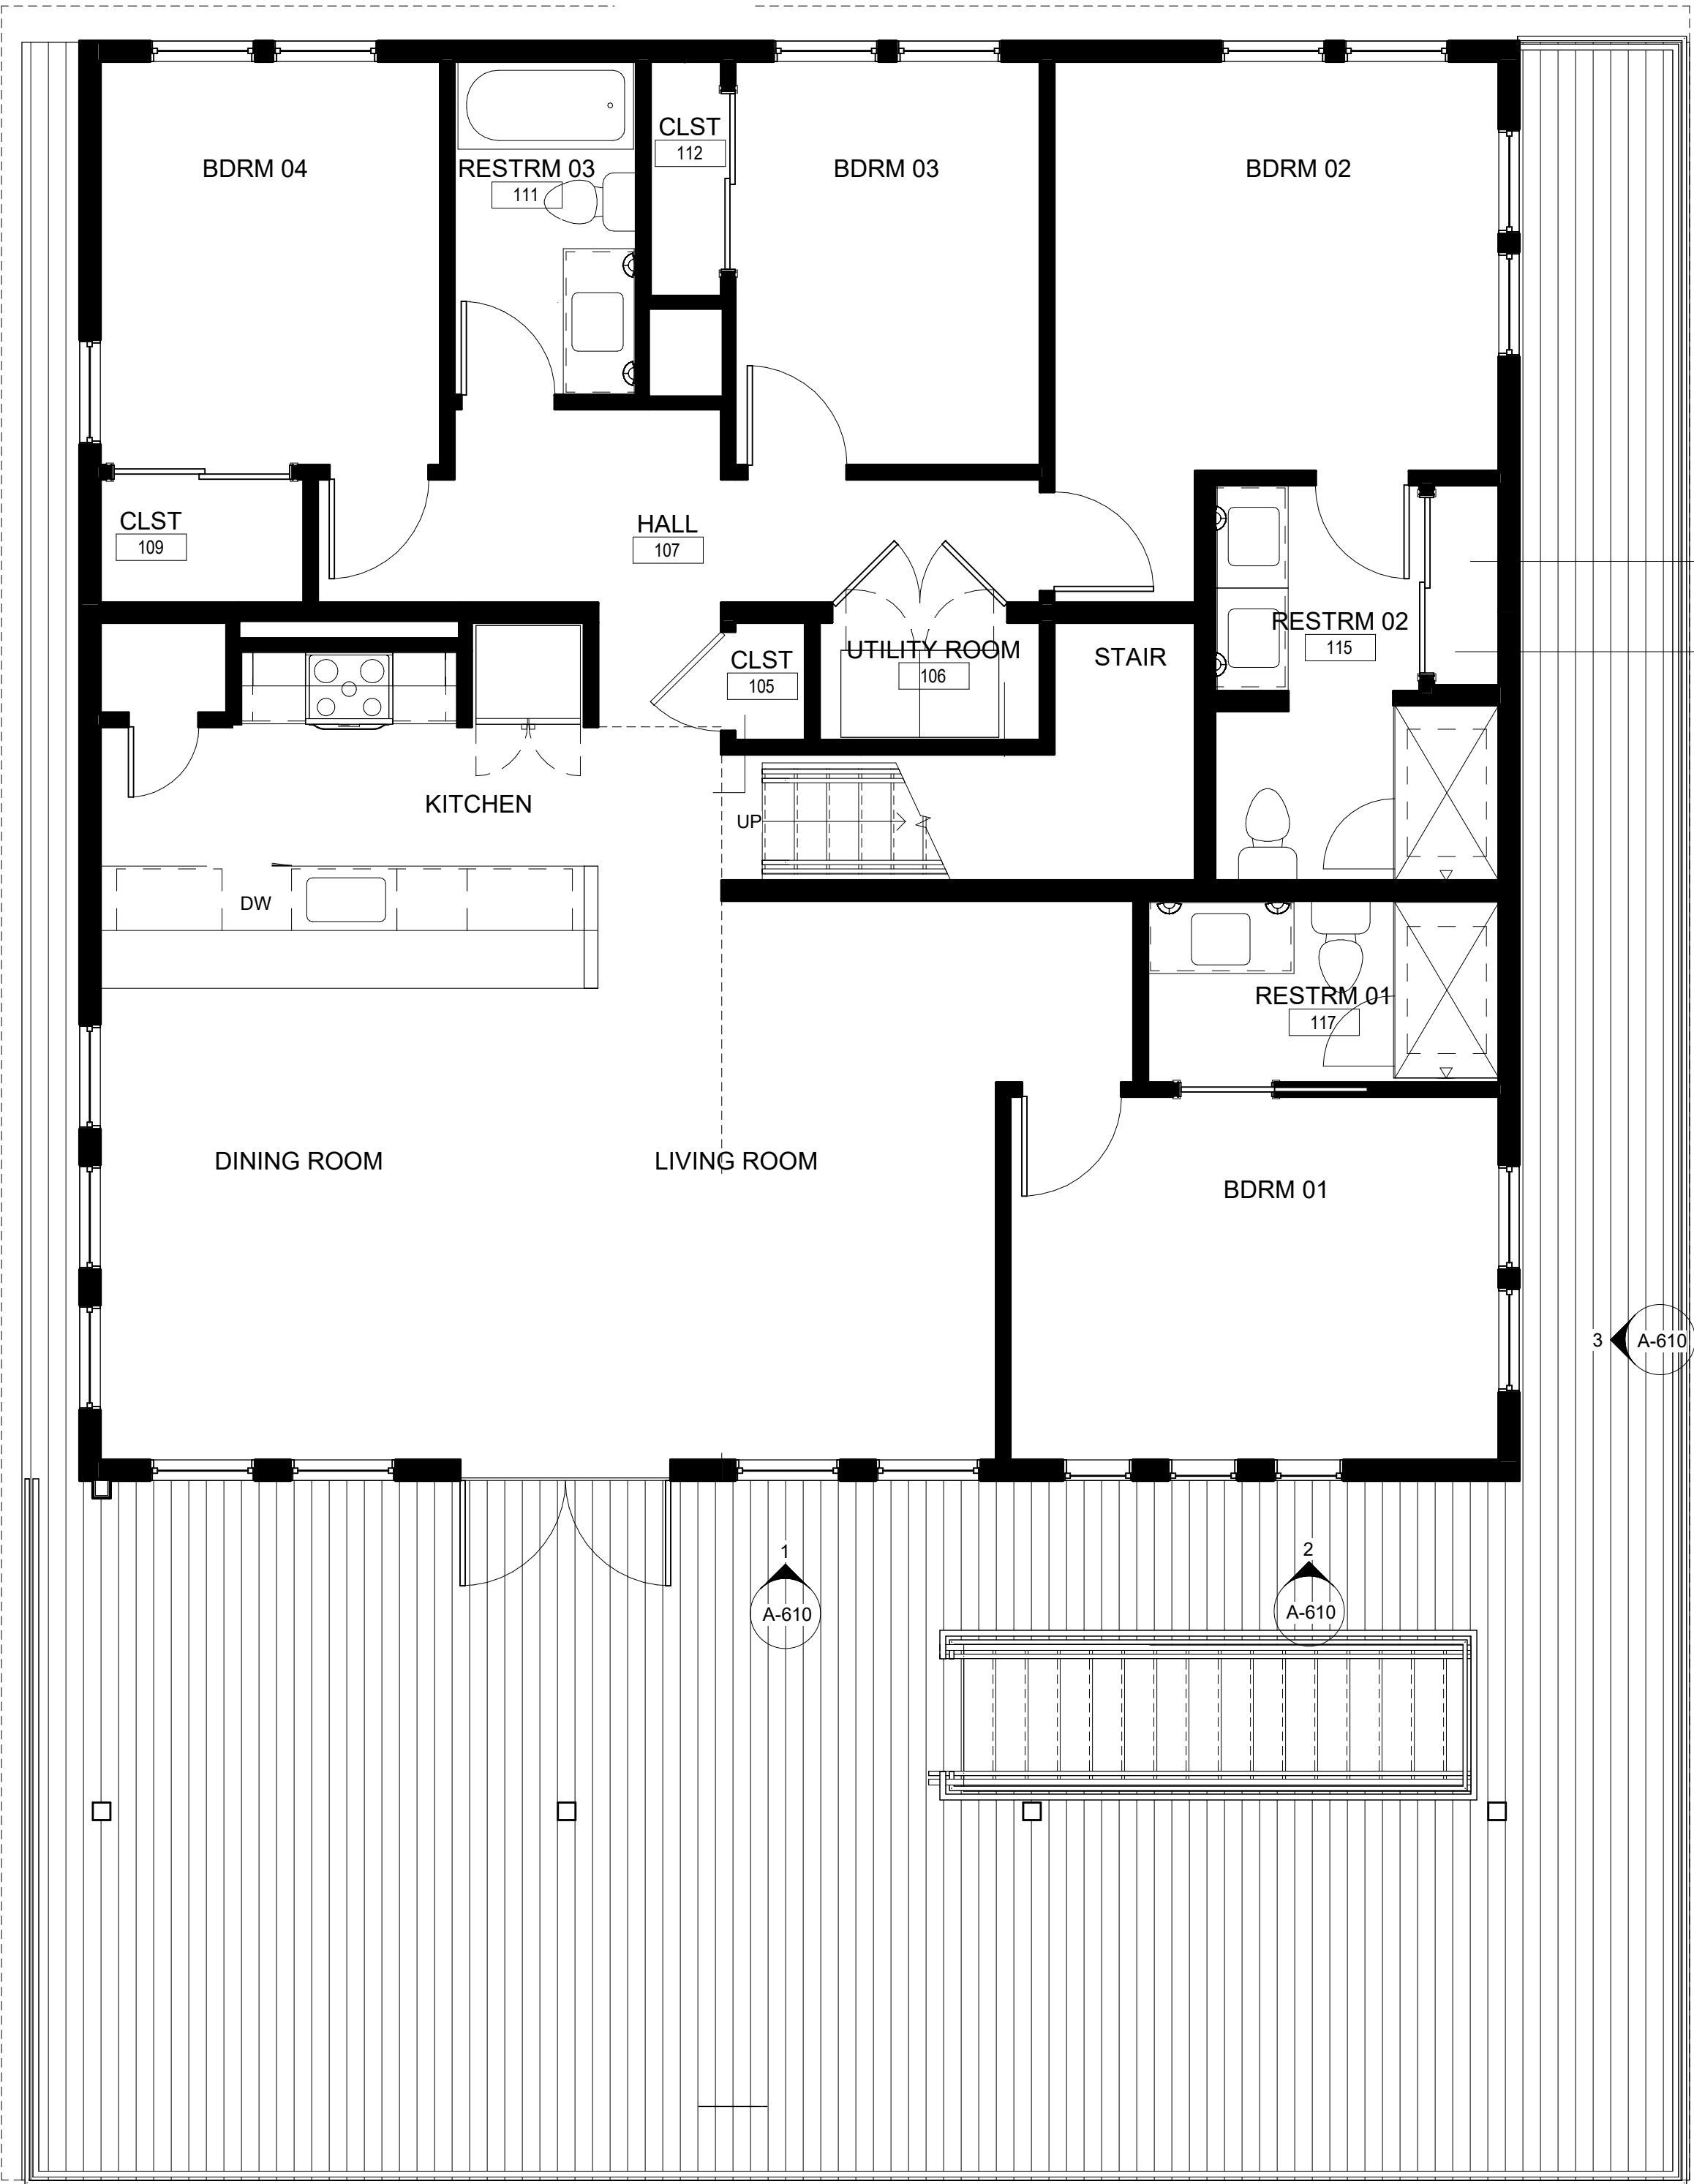

01

01 FINISH FLOOR PLAN - LEVEL 01

1/4" = 1'-0"

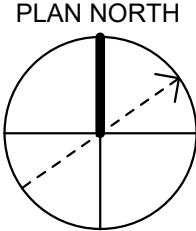

ISSUED FOR:

PERMIT

No.	Date	Revision Description
-----	------	----------------------

1  
2  
ROOM FINISH  
PLANS

A-150

Project No.

KCS 2021-2

Date

11/01/21

© Copyright 2021